


SPRINKLER HEADS COUNT FOR MIH BUILDING		
SPK. HEAD TYPE	QTY.	
CONCEALED	07	
UPRIGHT	05	
SIDEWALL EXTENDED	01	
SIDEWALL	02	

SPRINKLER HEADS COUNT FOR TOWNHOUSE (TYP.)		
SPK. HEAD TYPE	QTY.	
CONCEALED	02	
UPRIGHT	04	
SIDEWALL	02	
DRY SIDEWALL	01	


SPRINKLER SIAMESE CONN. 3"x3"x4"
TO BE INSTALLED AT 18" AFF

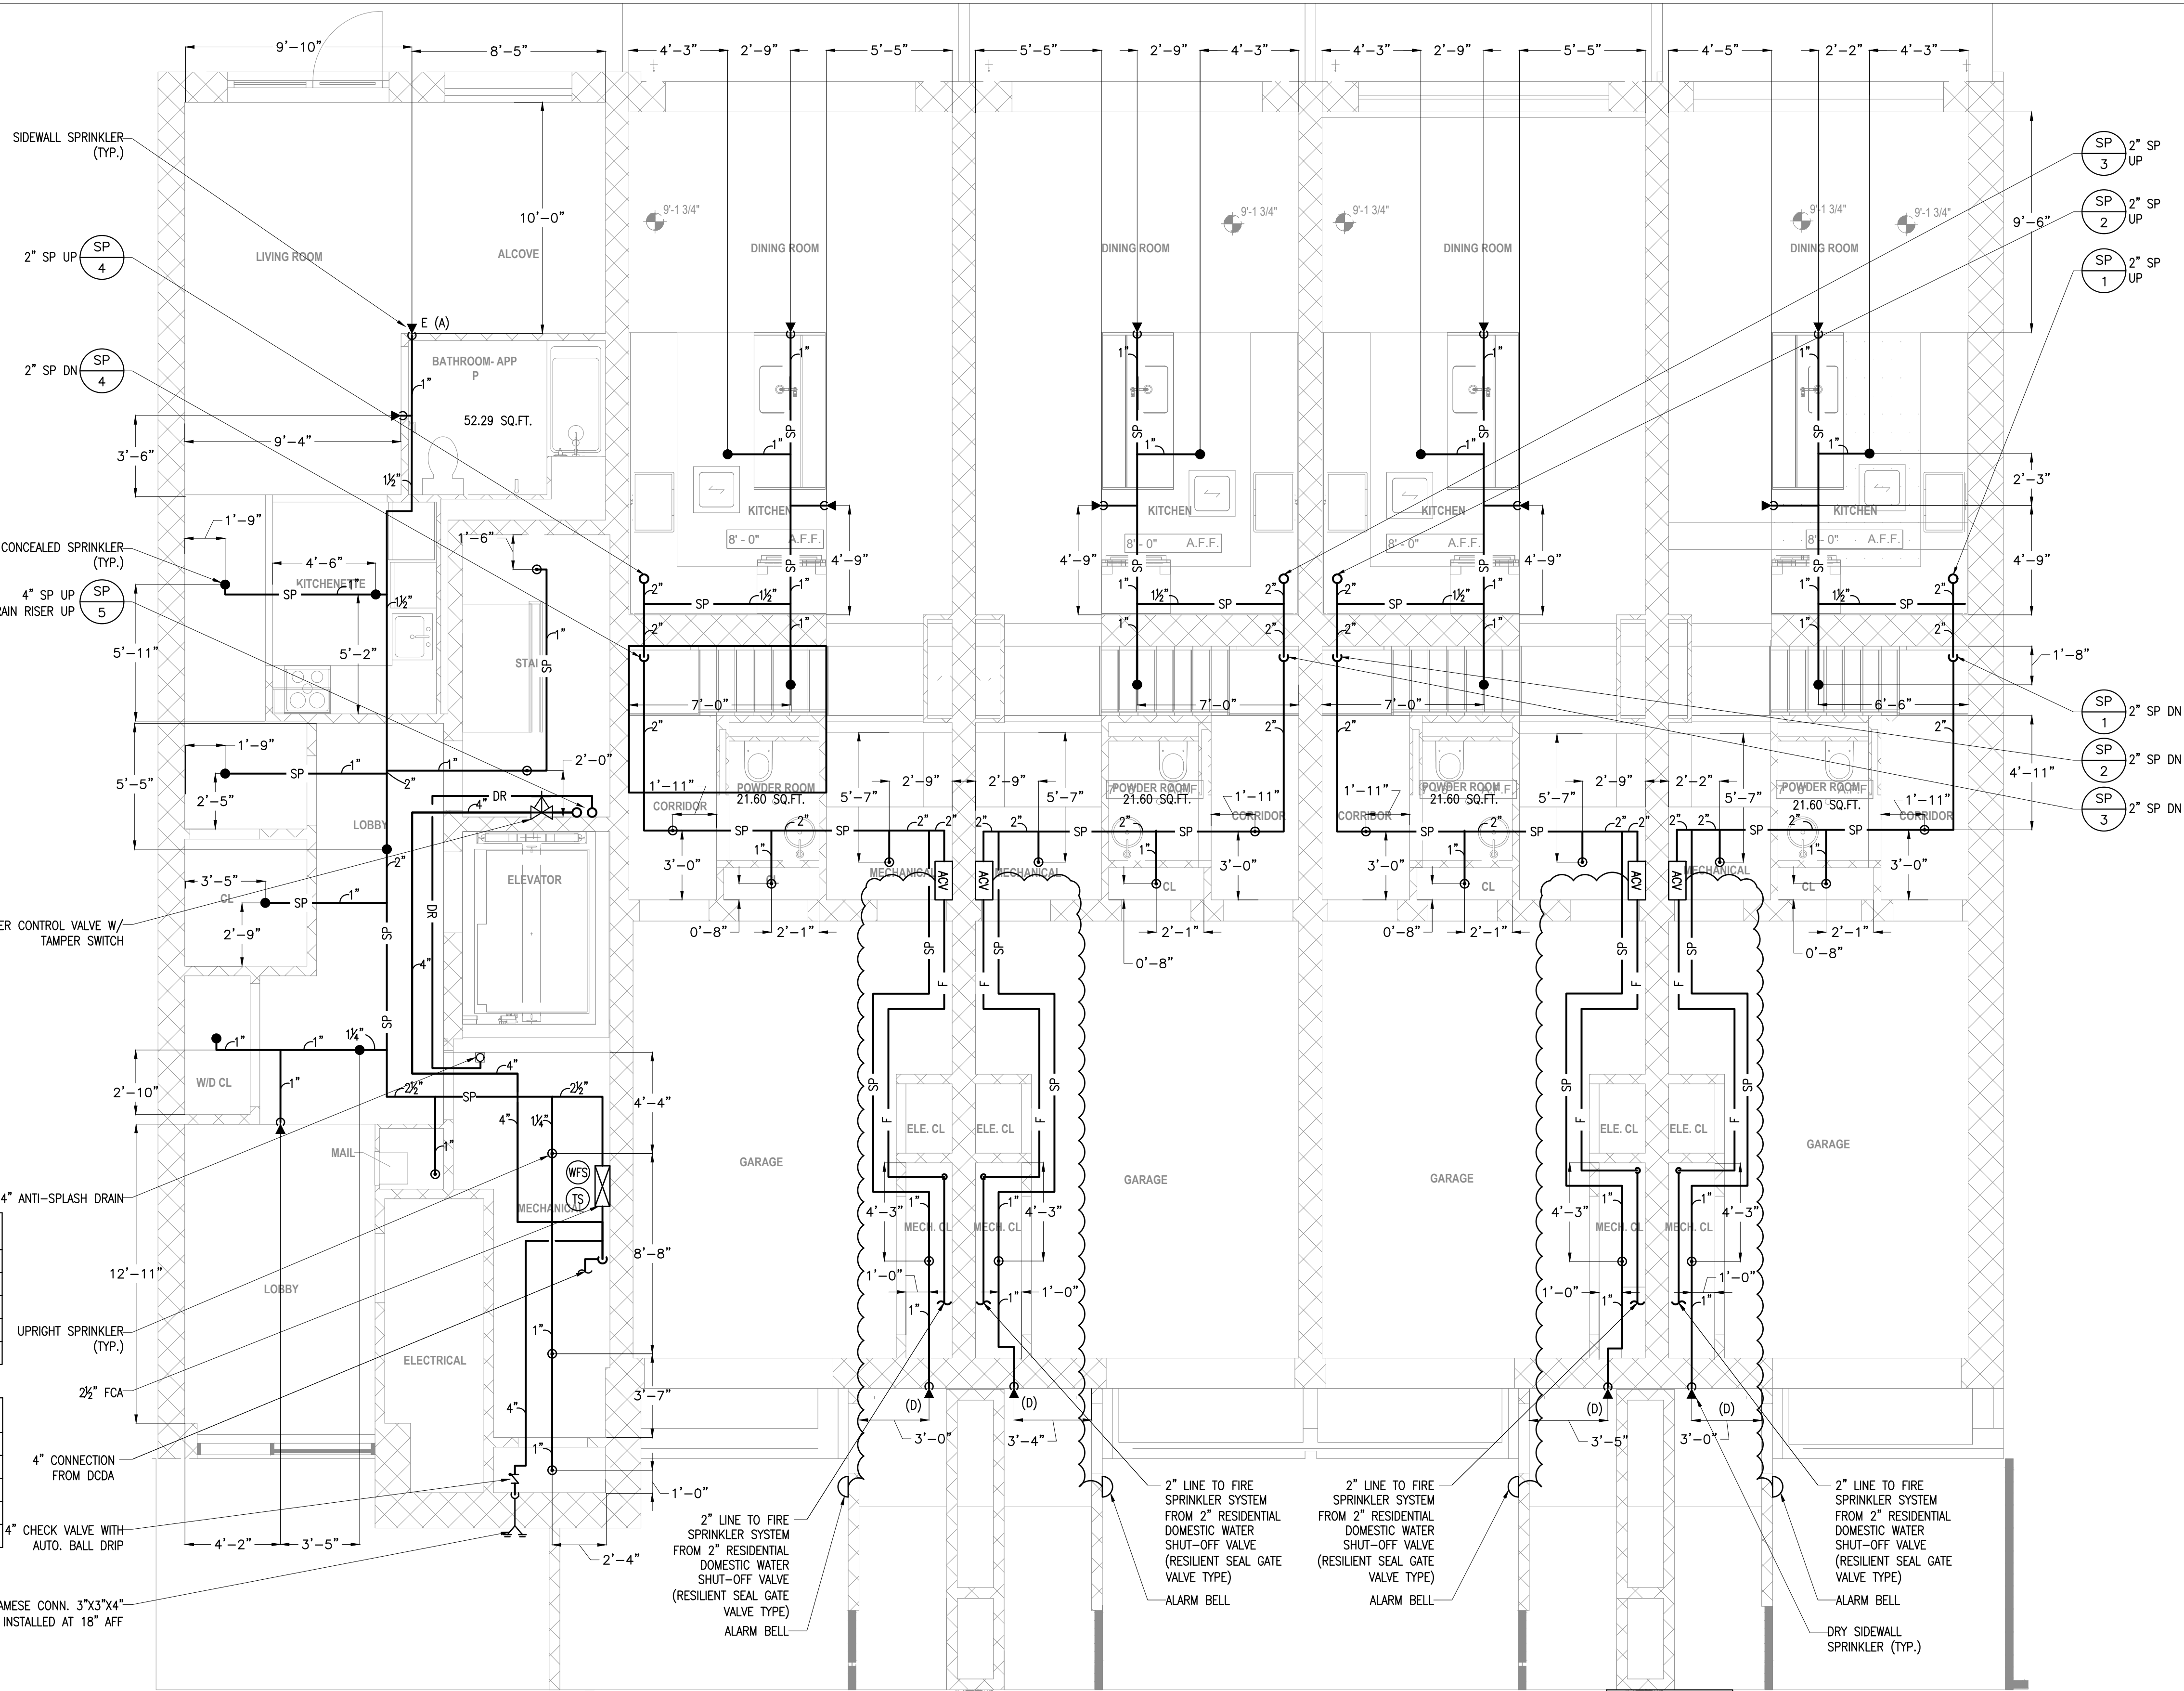

GENERAL NOTES:
1. ALL SPRINKLER HEADS MEET DESIGN CRITERIA PER COVERAGE.
2. FOR SPRINKLER WORK ONLY.

HAZARD CLASSIFICATION FOR MIH BUILDING: (AREA: UTILITY)
OCCUPANCY: ORDINARY HAZARD
HAZARD CLASSIFICATION FOR MIH BUILDING: (AREA: RESIDENTIAL APARTMENT)
OCCUPANCY: LIGHT HAZARD

HAZARD CLASSIFICATION FOR TOWNHOUSES (TYP.): (AREA: MECH. ROOM & UTILITY CLOSET)
OCCUPANCY: ORDINARY HAZARD
HAZARD CLASSIFICATION FOR TOWNHOUSES: (AREA: KITCHEN, DINING & CORRIDOR)
OCCUPANCY: LIGHT HAZARD

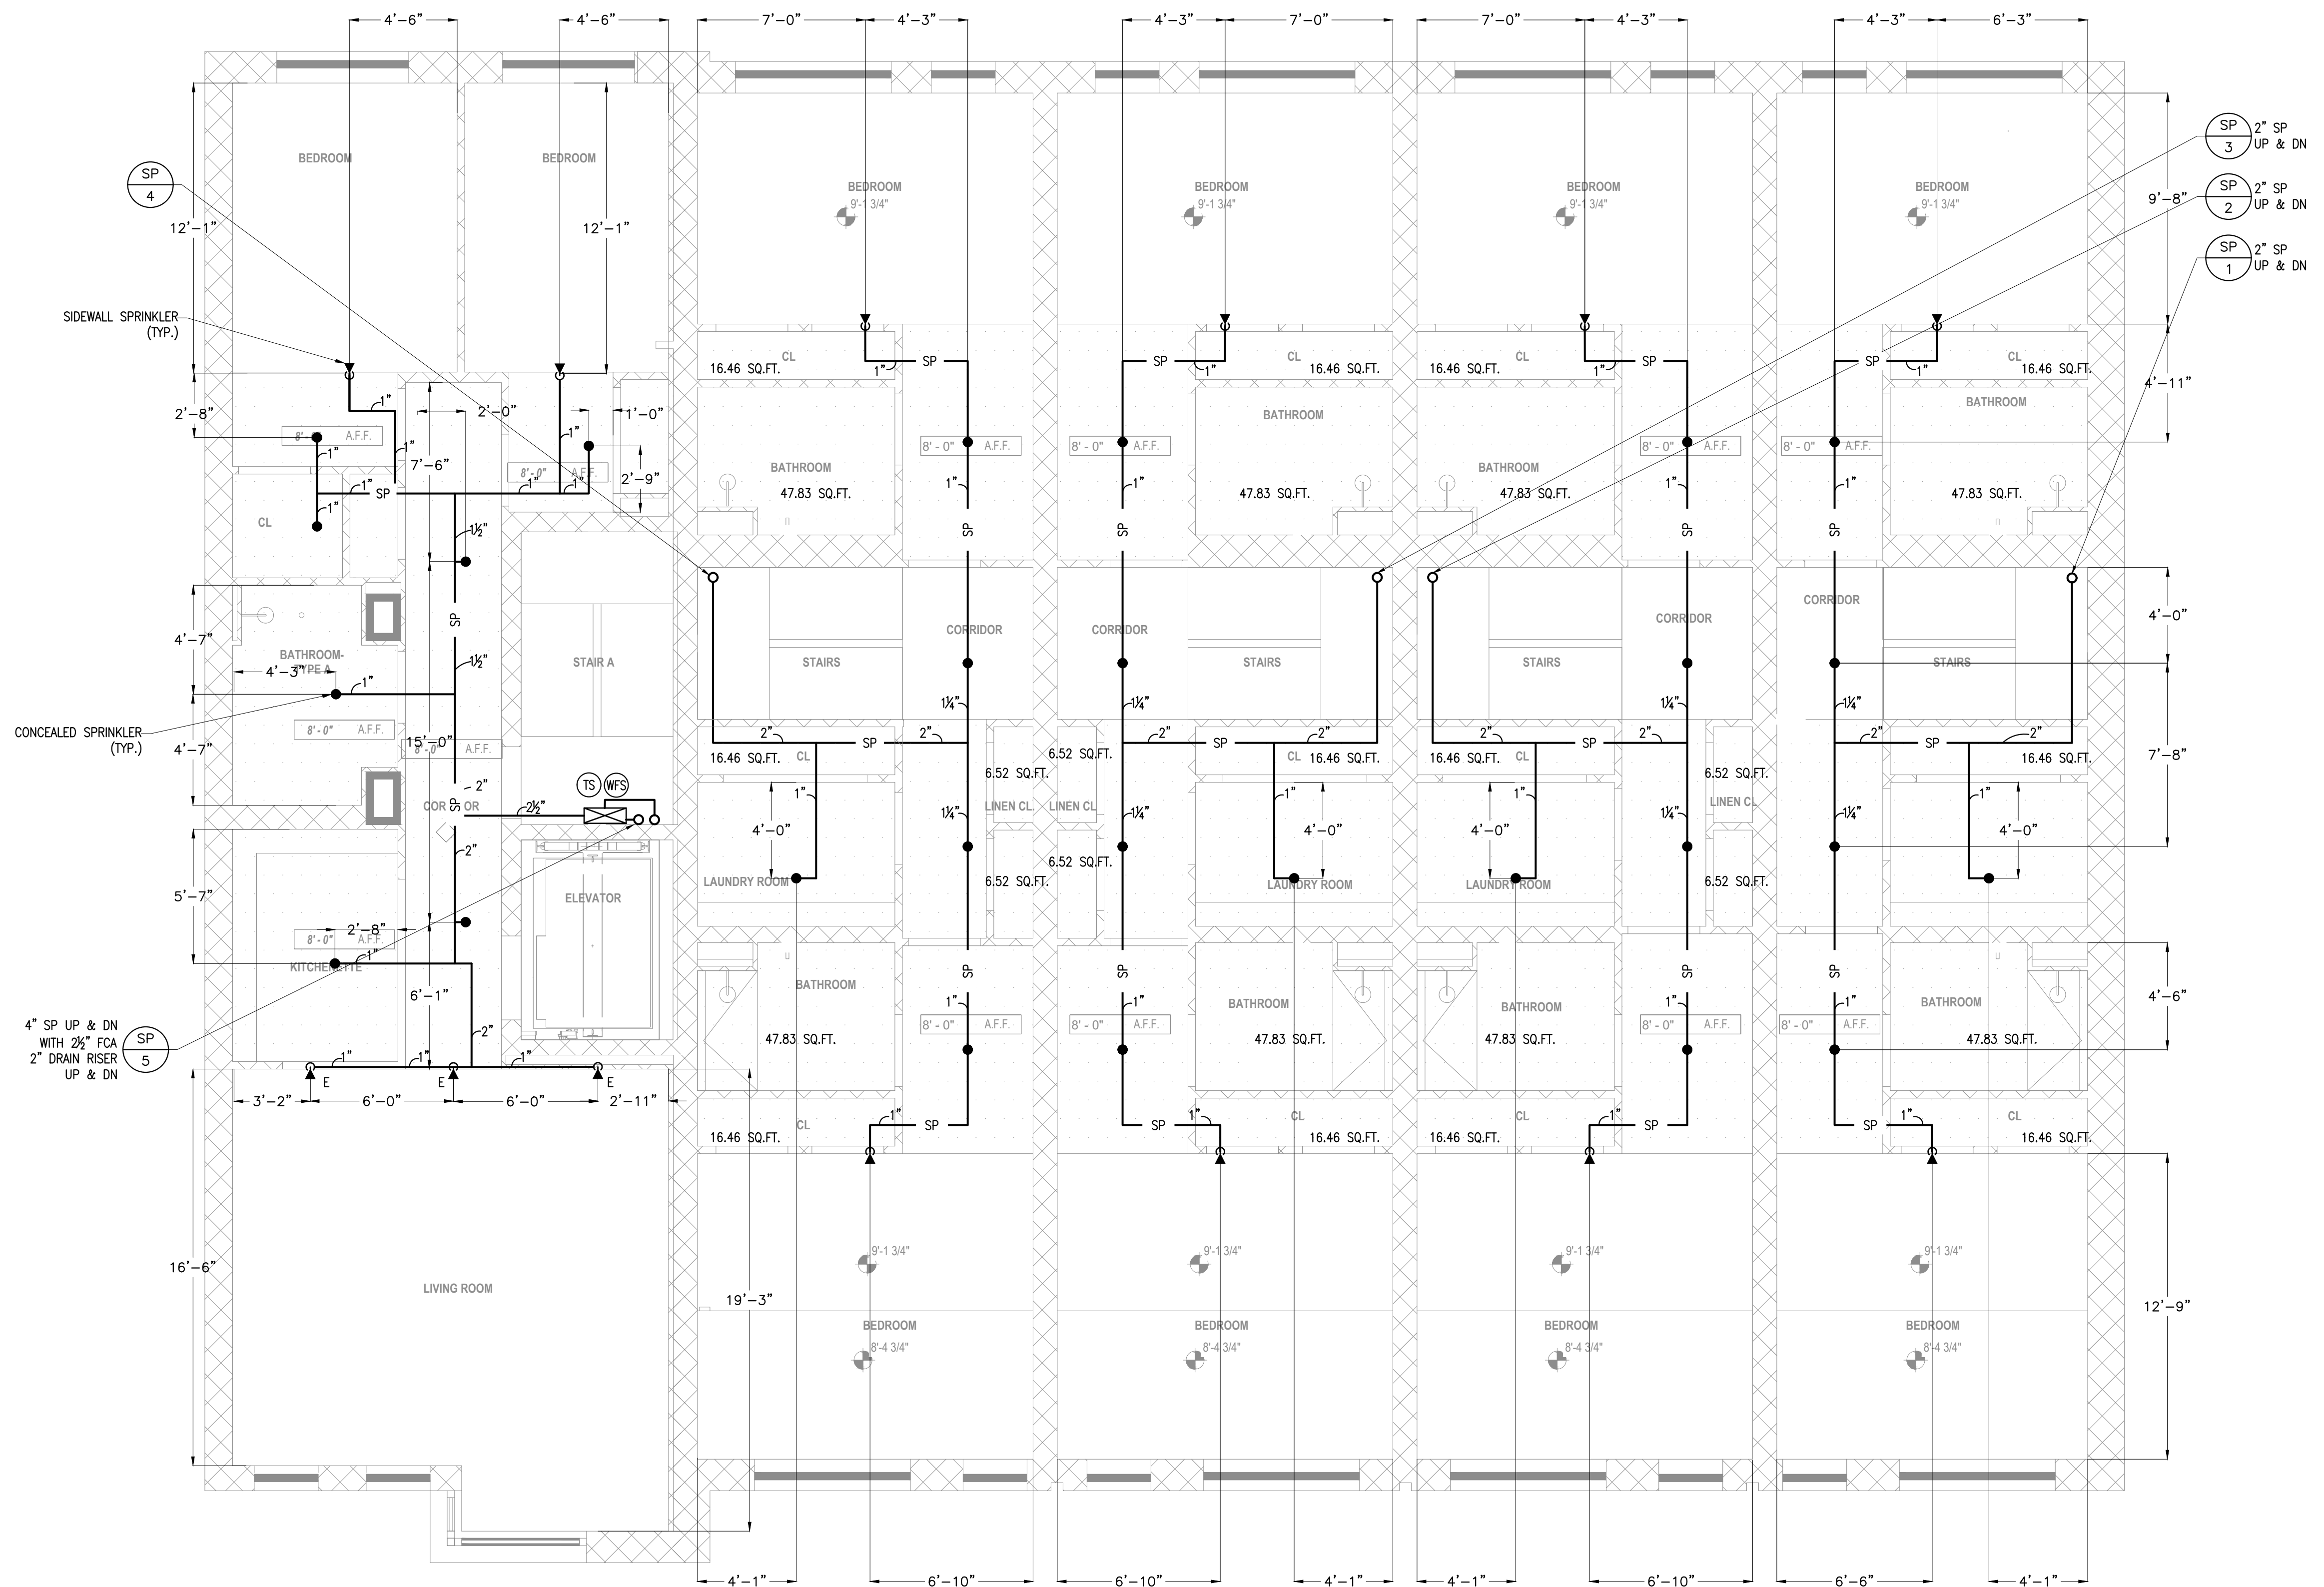

SPRINKLER HEADS COUNT FOR MIH BUILDING	
SPK. HEAD TYPE	QTY.
CONCEALED	07
UPRIGHT	00
SIDEWALL	02
SIDEWALL EXTENDED	03

SPRINKLER HEADS COUNT FOR TOWNHOUSE (TYP.)	
SPK. HEAD TYPE	QTY.
CONCEALED	05
UPRIGHT	00
SIDEWALL	02

- GENERAL NOTES:
1. ALL SPRINKLER HEADS MEET DESIGN CRITERIA PER COVERAGE.
 2. FOR SPRINKLER WORK ONLY.


HAZARD CLASSIFICATION FOR MIH BUILDING:
(AREA: RESIDENTIAL APARTMENT)

OCCUPANCY: LIGHT HAZARD

HAZARD CLASSIFICATION FOR TOWNHOUSES (TYP.):
(AREA: BEDROOM, LAUNDRY & CORRIDOR)

OCCUPANCY: LIGHT HAZARD

① 3RD FLOOR SPRINKLER PLAN
1/4" = 1'-0"

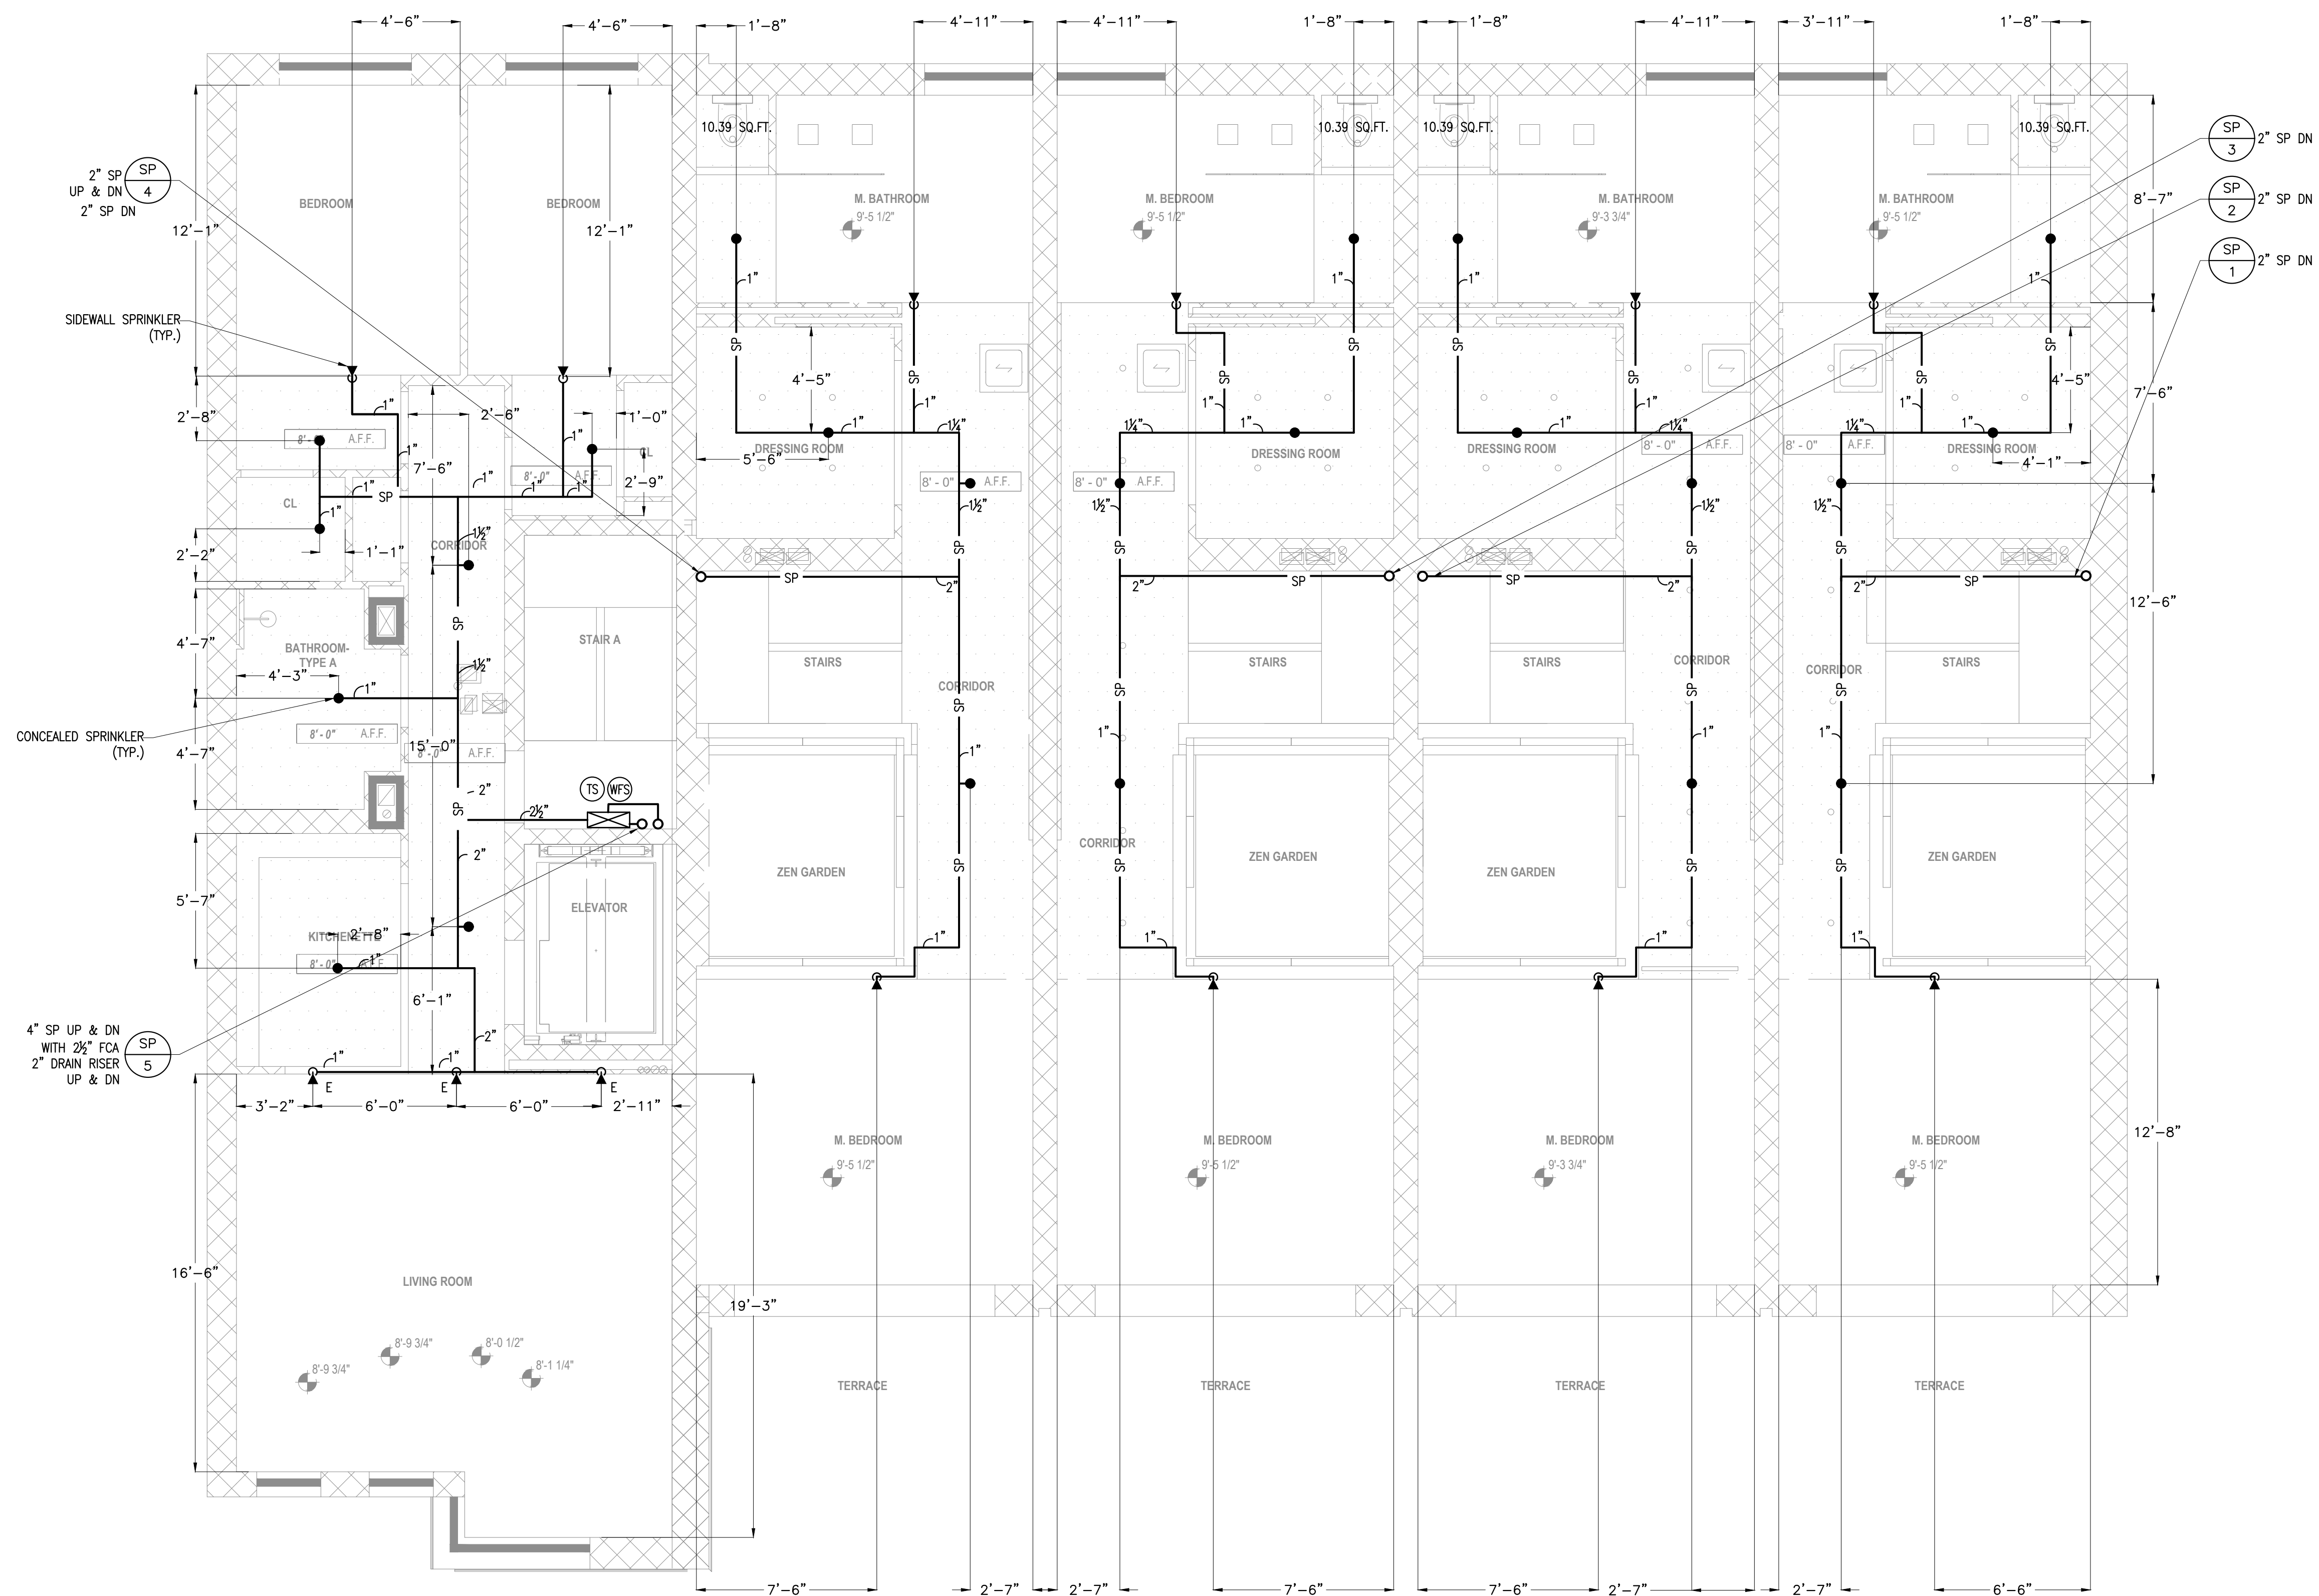


SPRINKLER HEADS COUNT FOR MIH BUILDING	
SPK. HEAD TYPE	QTY.
CONCEALED	07
UPRIGHT	00
SIDEWALL	02
SIDEWALL EXTENDED	03

SPRINKLER HEADS COUNT FOR TOWNHOUSE (TYP.)	
SPK. HEAD TYPE	QTY.
CONCEALED	04
UPRIGHT	00
SIDEWALL	02

GENERAL NOTES:
1. ALL SPRINKLER HEADS MEET DESIGN CRITERIA PER COVERAGE.
2. FOR SPRINKLER WORK ONLY.

HAZARD CLASSIFICATION FOR MIH BUILDING:
(AREA: RESIDENTIAL APARTMENT)
OCCUPANCY: LIGHT HAZARD

HAZARD CLASSIFICATION FOR TOWNHOUSES (TYP.):
(AREA: BEDROOM, DRESSING ROOM, BATHROOM)
OCCUPANCY: LIGHT HAZARD

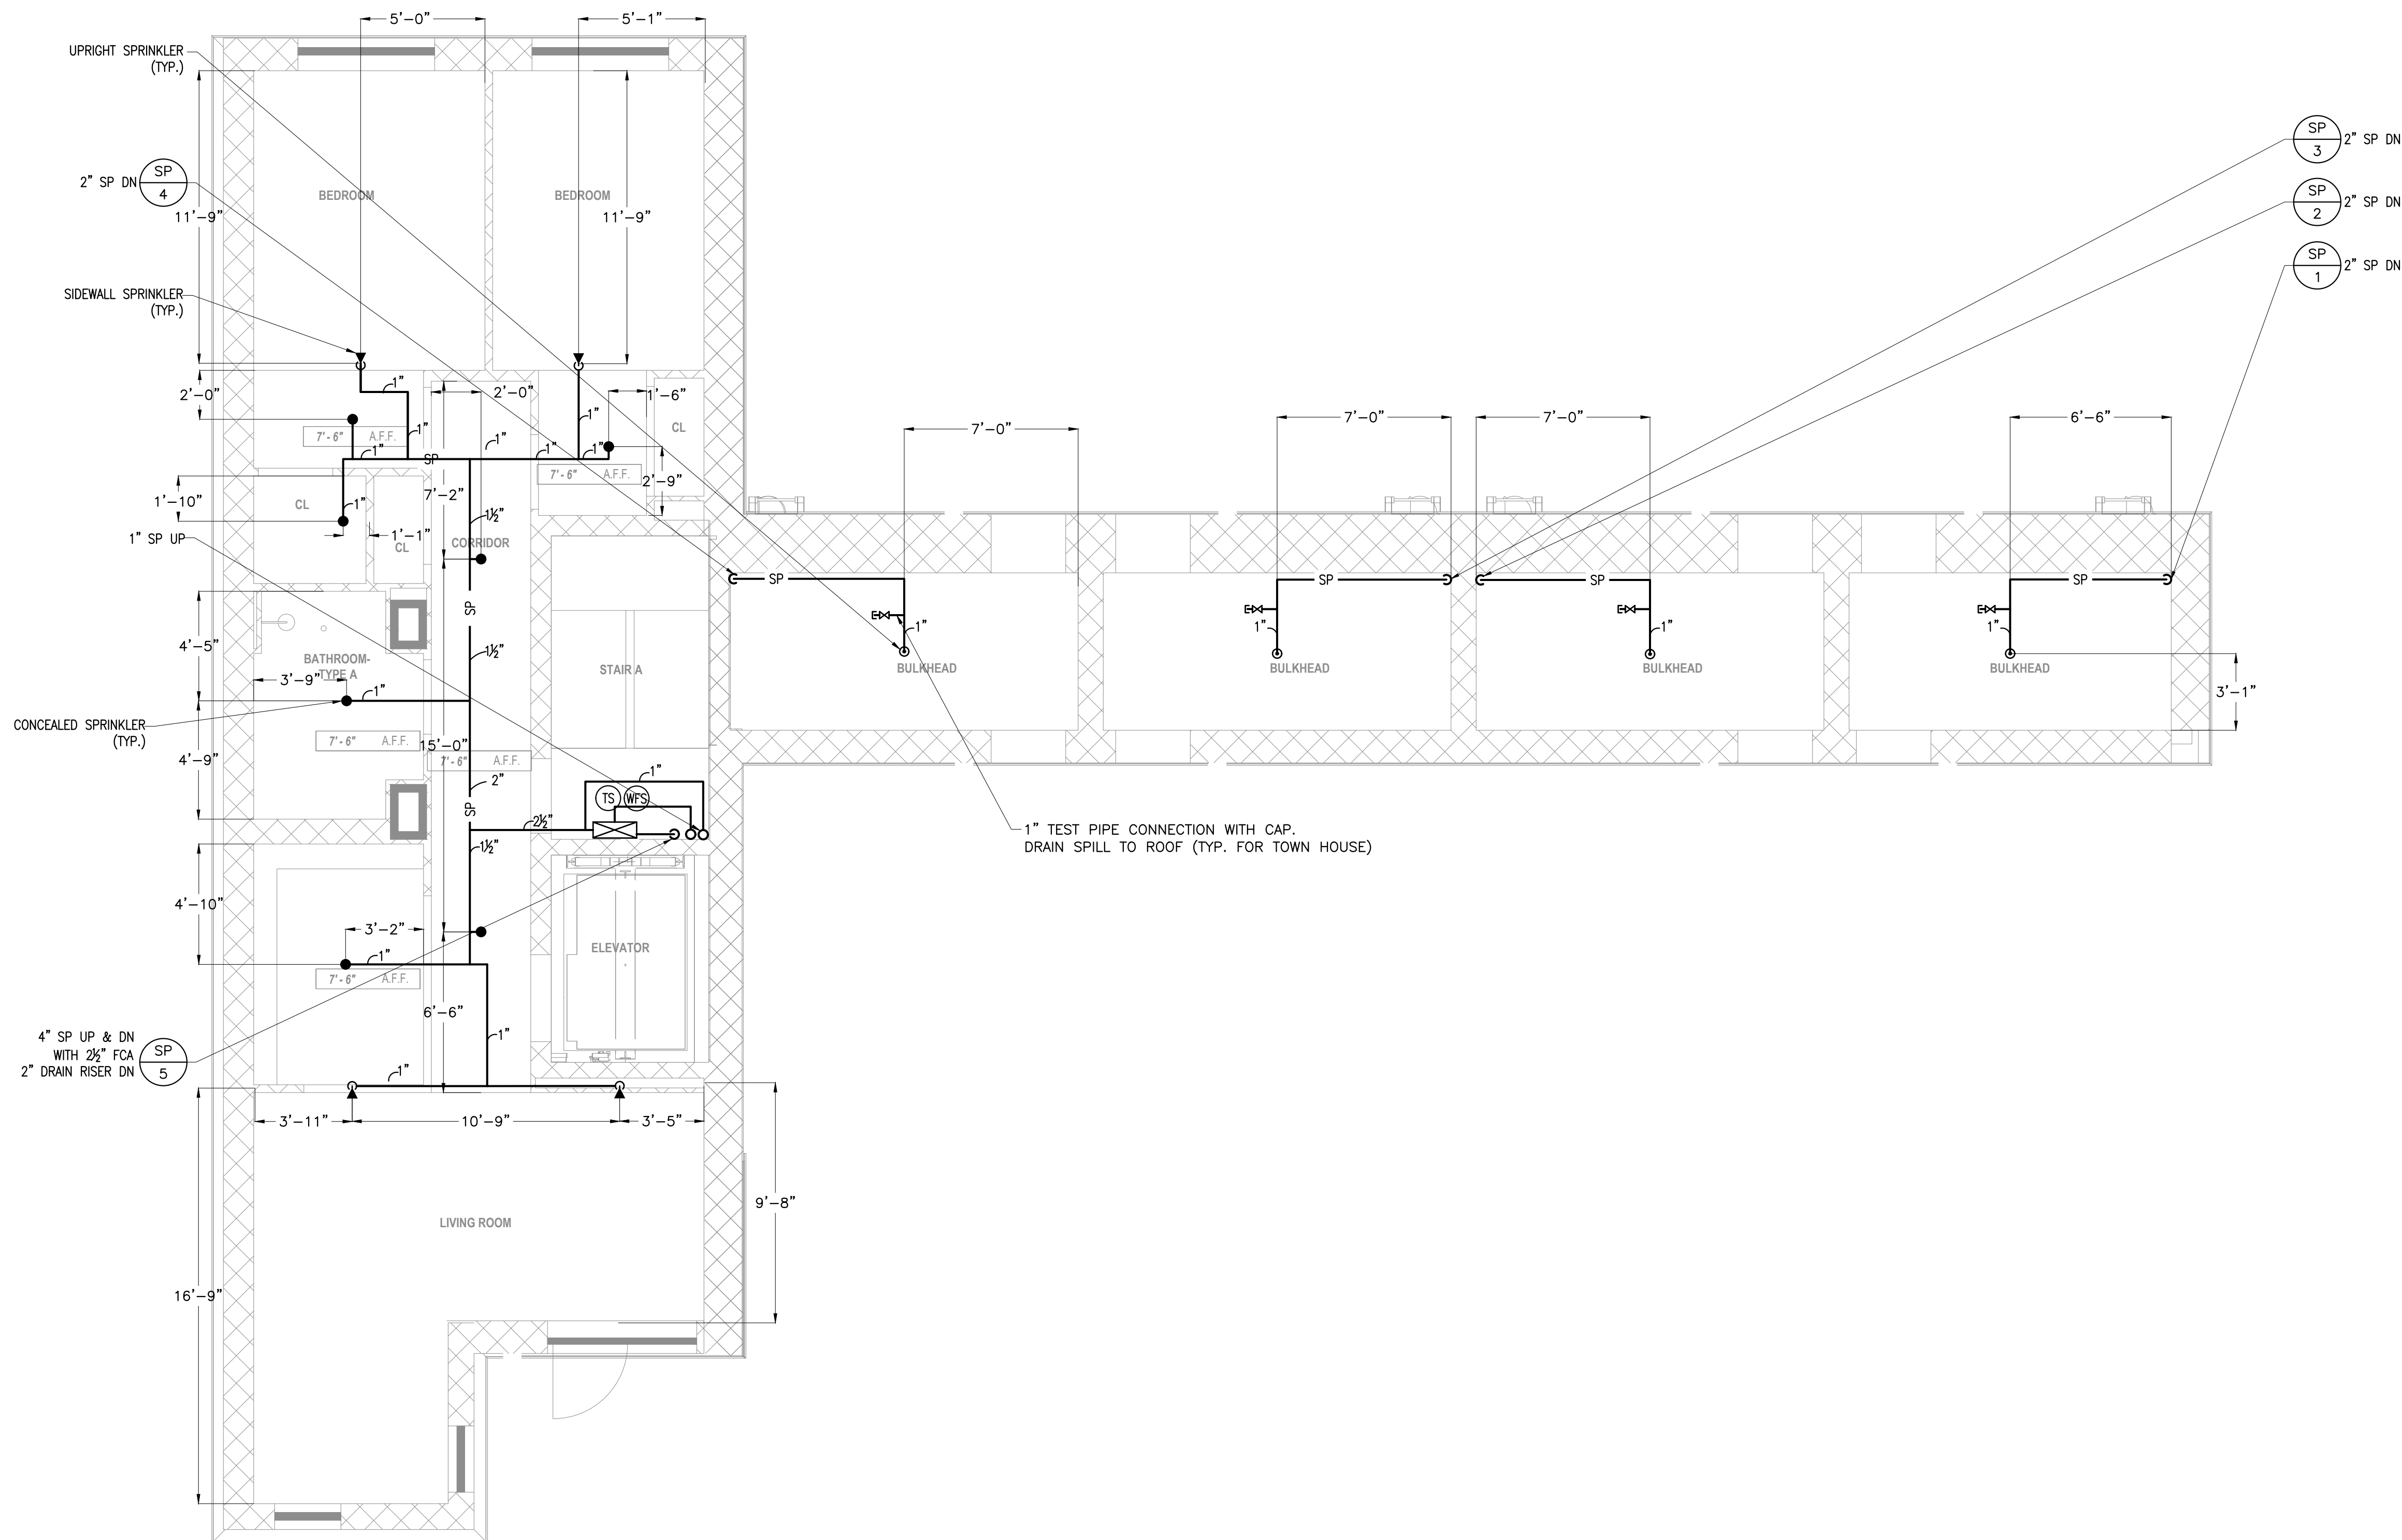


SPRINKLER HEADS COUNT FOR MIH BUILDING		
SPK. HEAD TYPE	QTY.	
CONCEALED	07	
UPRIGHT	00	
SIDEWALL	04	

SPRINKLER HEADS COUNT FOR TOWNHOUSE (TYP.)		
SPK. HEAD TYPE	QTY.	
CONCEALED	00	
UPRIGHT	01	
SIDEWALL	00	

GENERAL NOTES:
1. ALL SPRINKLER HEADS MEET DESIGN CRITERIA PER COVERAGE.
2. FOR SPRINKLER WORK ONLY.

HAZARD CLASSIFICATION FOR MIH BUILDING:
(AREA: RESIDENTIAL APARTMENT)
OCCUPANCY: LIGHT HAZARD

HAZARD CLASSIFICATION FOR TOWNHOUSES (TYP.):
(AREA: STAIR BULKHEAD)
OCCUPANCY: LIGHT HAZARD

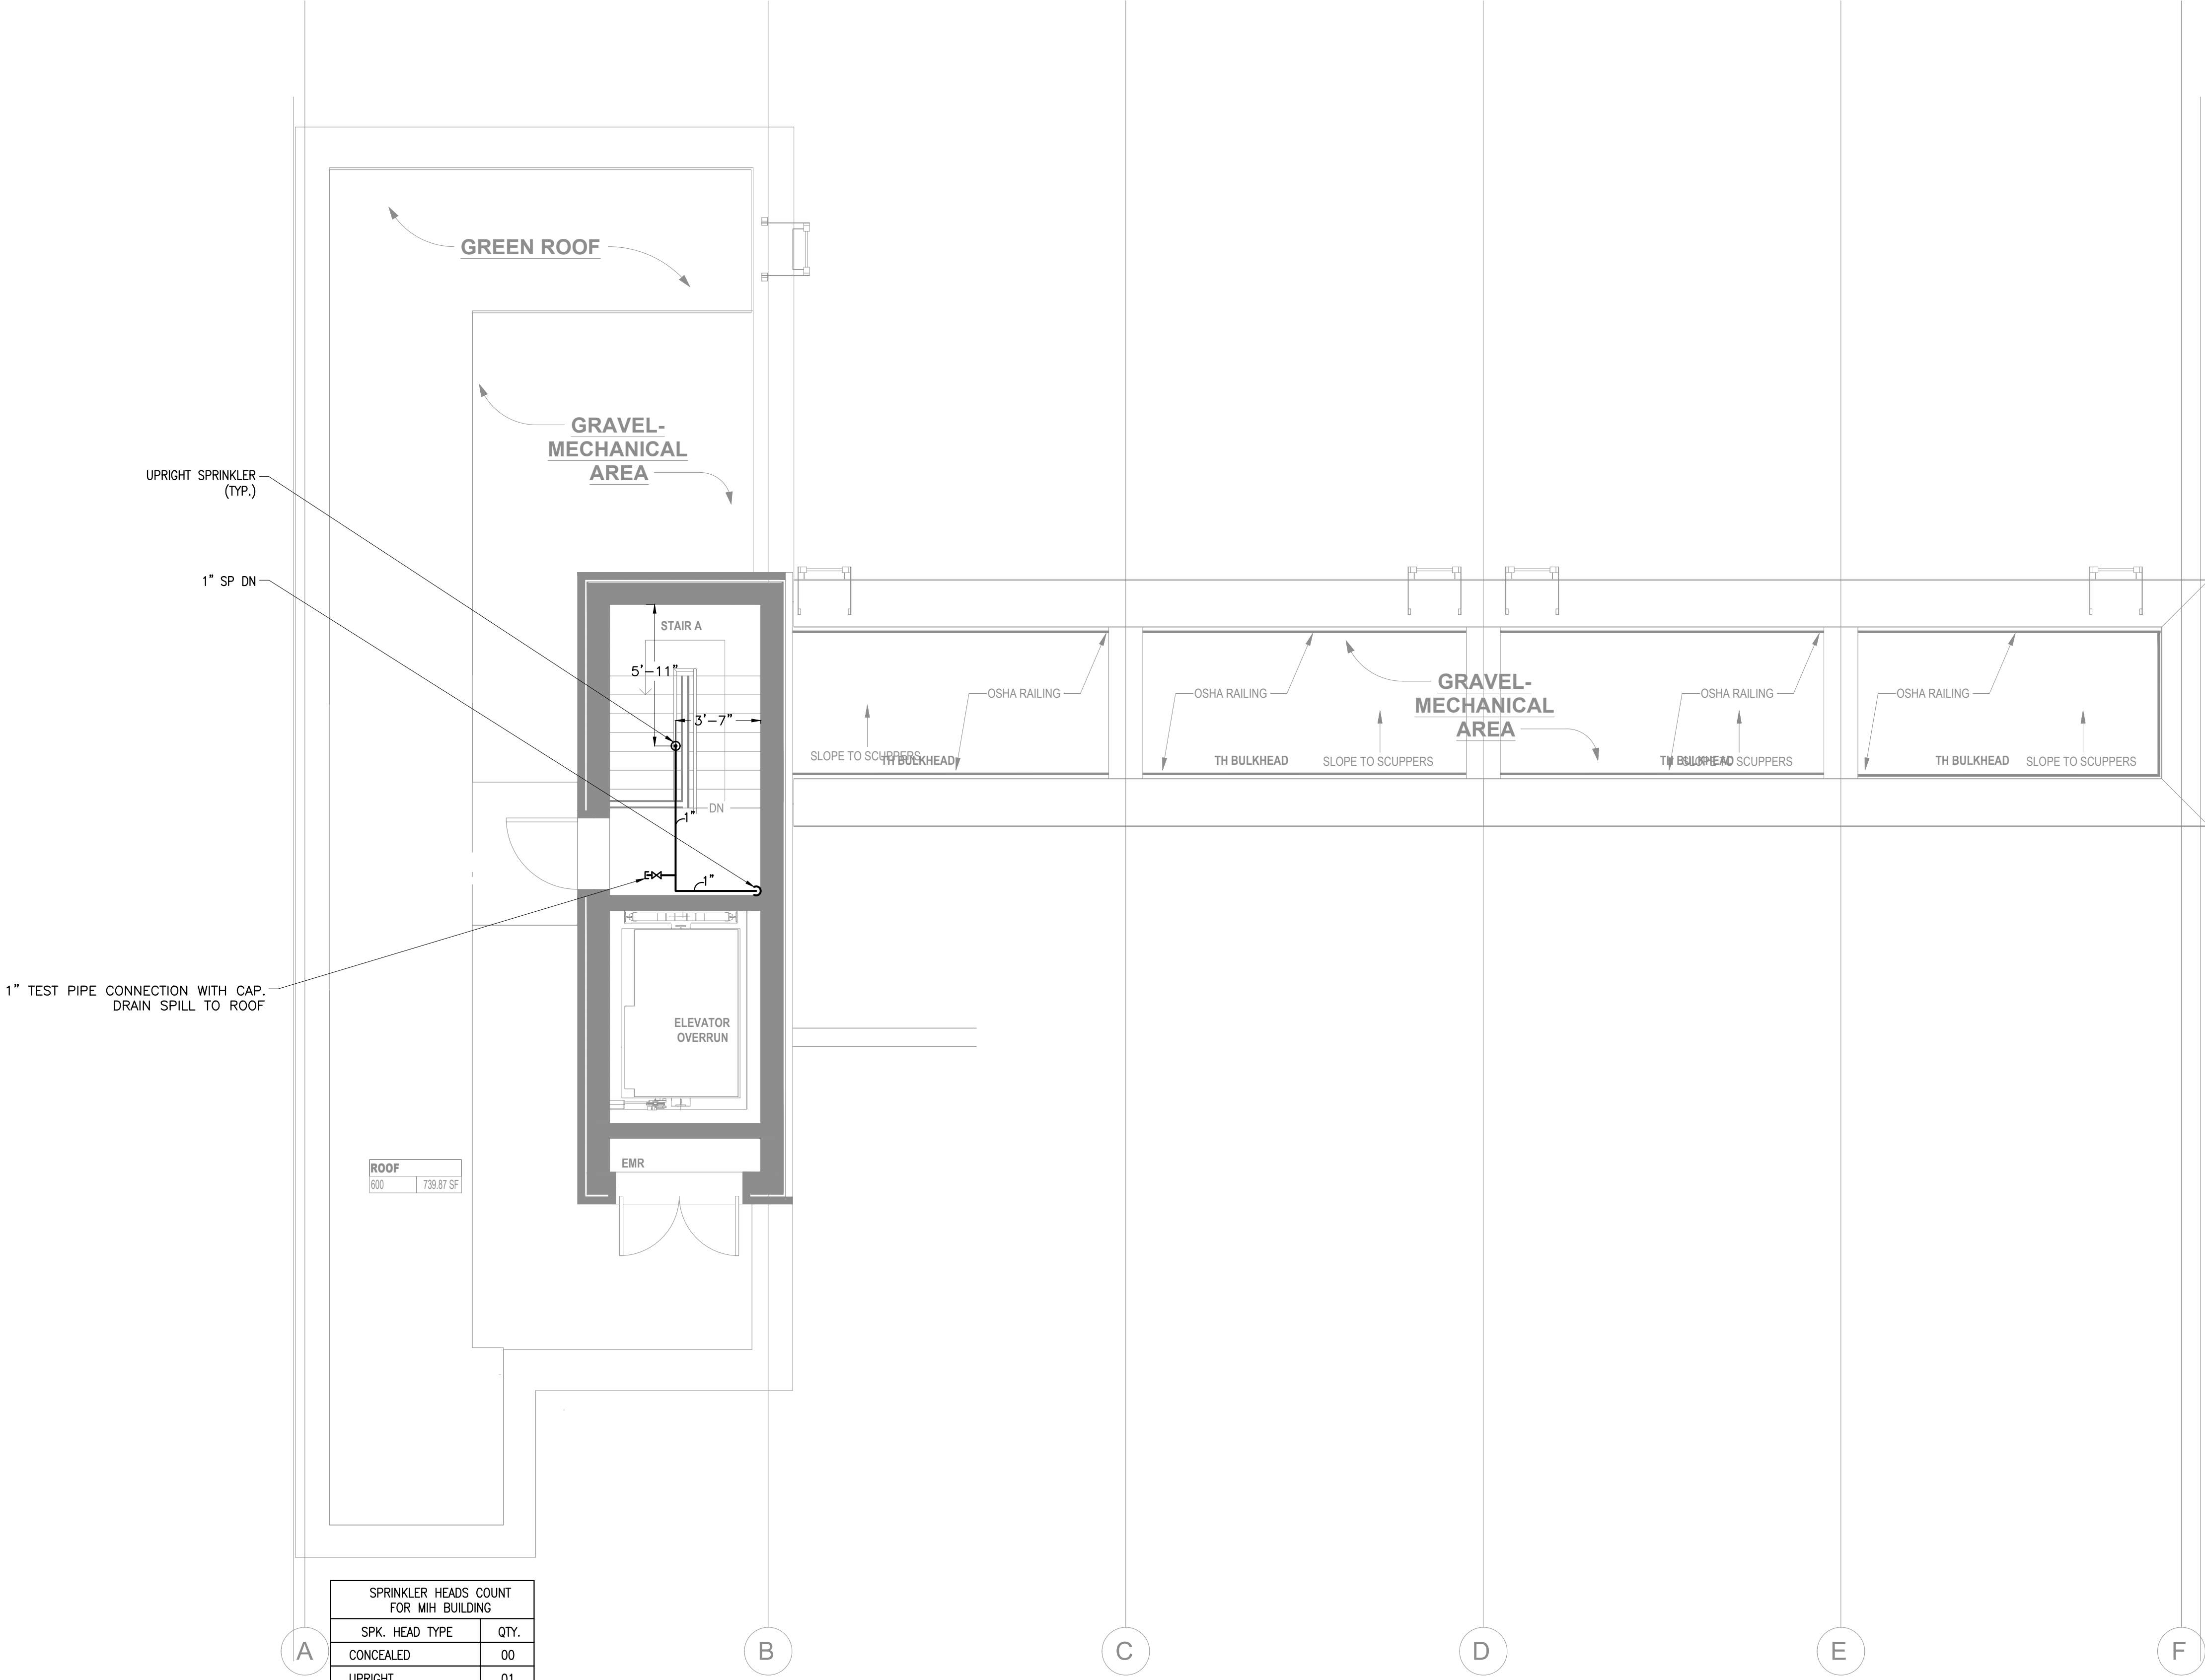

GENERAL NOTES:
1. ALL SPRINKLER HEADS MEET DESIGN CRITERIA PER COVERAGE.
2. FOR SPRINKLER WORK ONLY.

HAZARD CLASSIFICATION FOR MIH BUILDING:
(AREA: STAIR BULKHEAD)
OCCUPANCY: LIGHT HAZARD